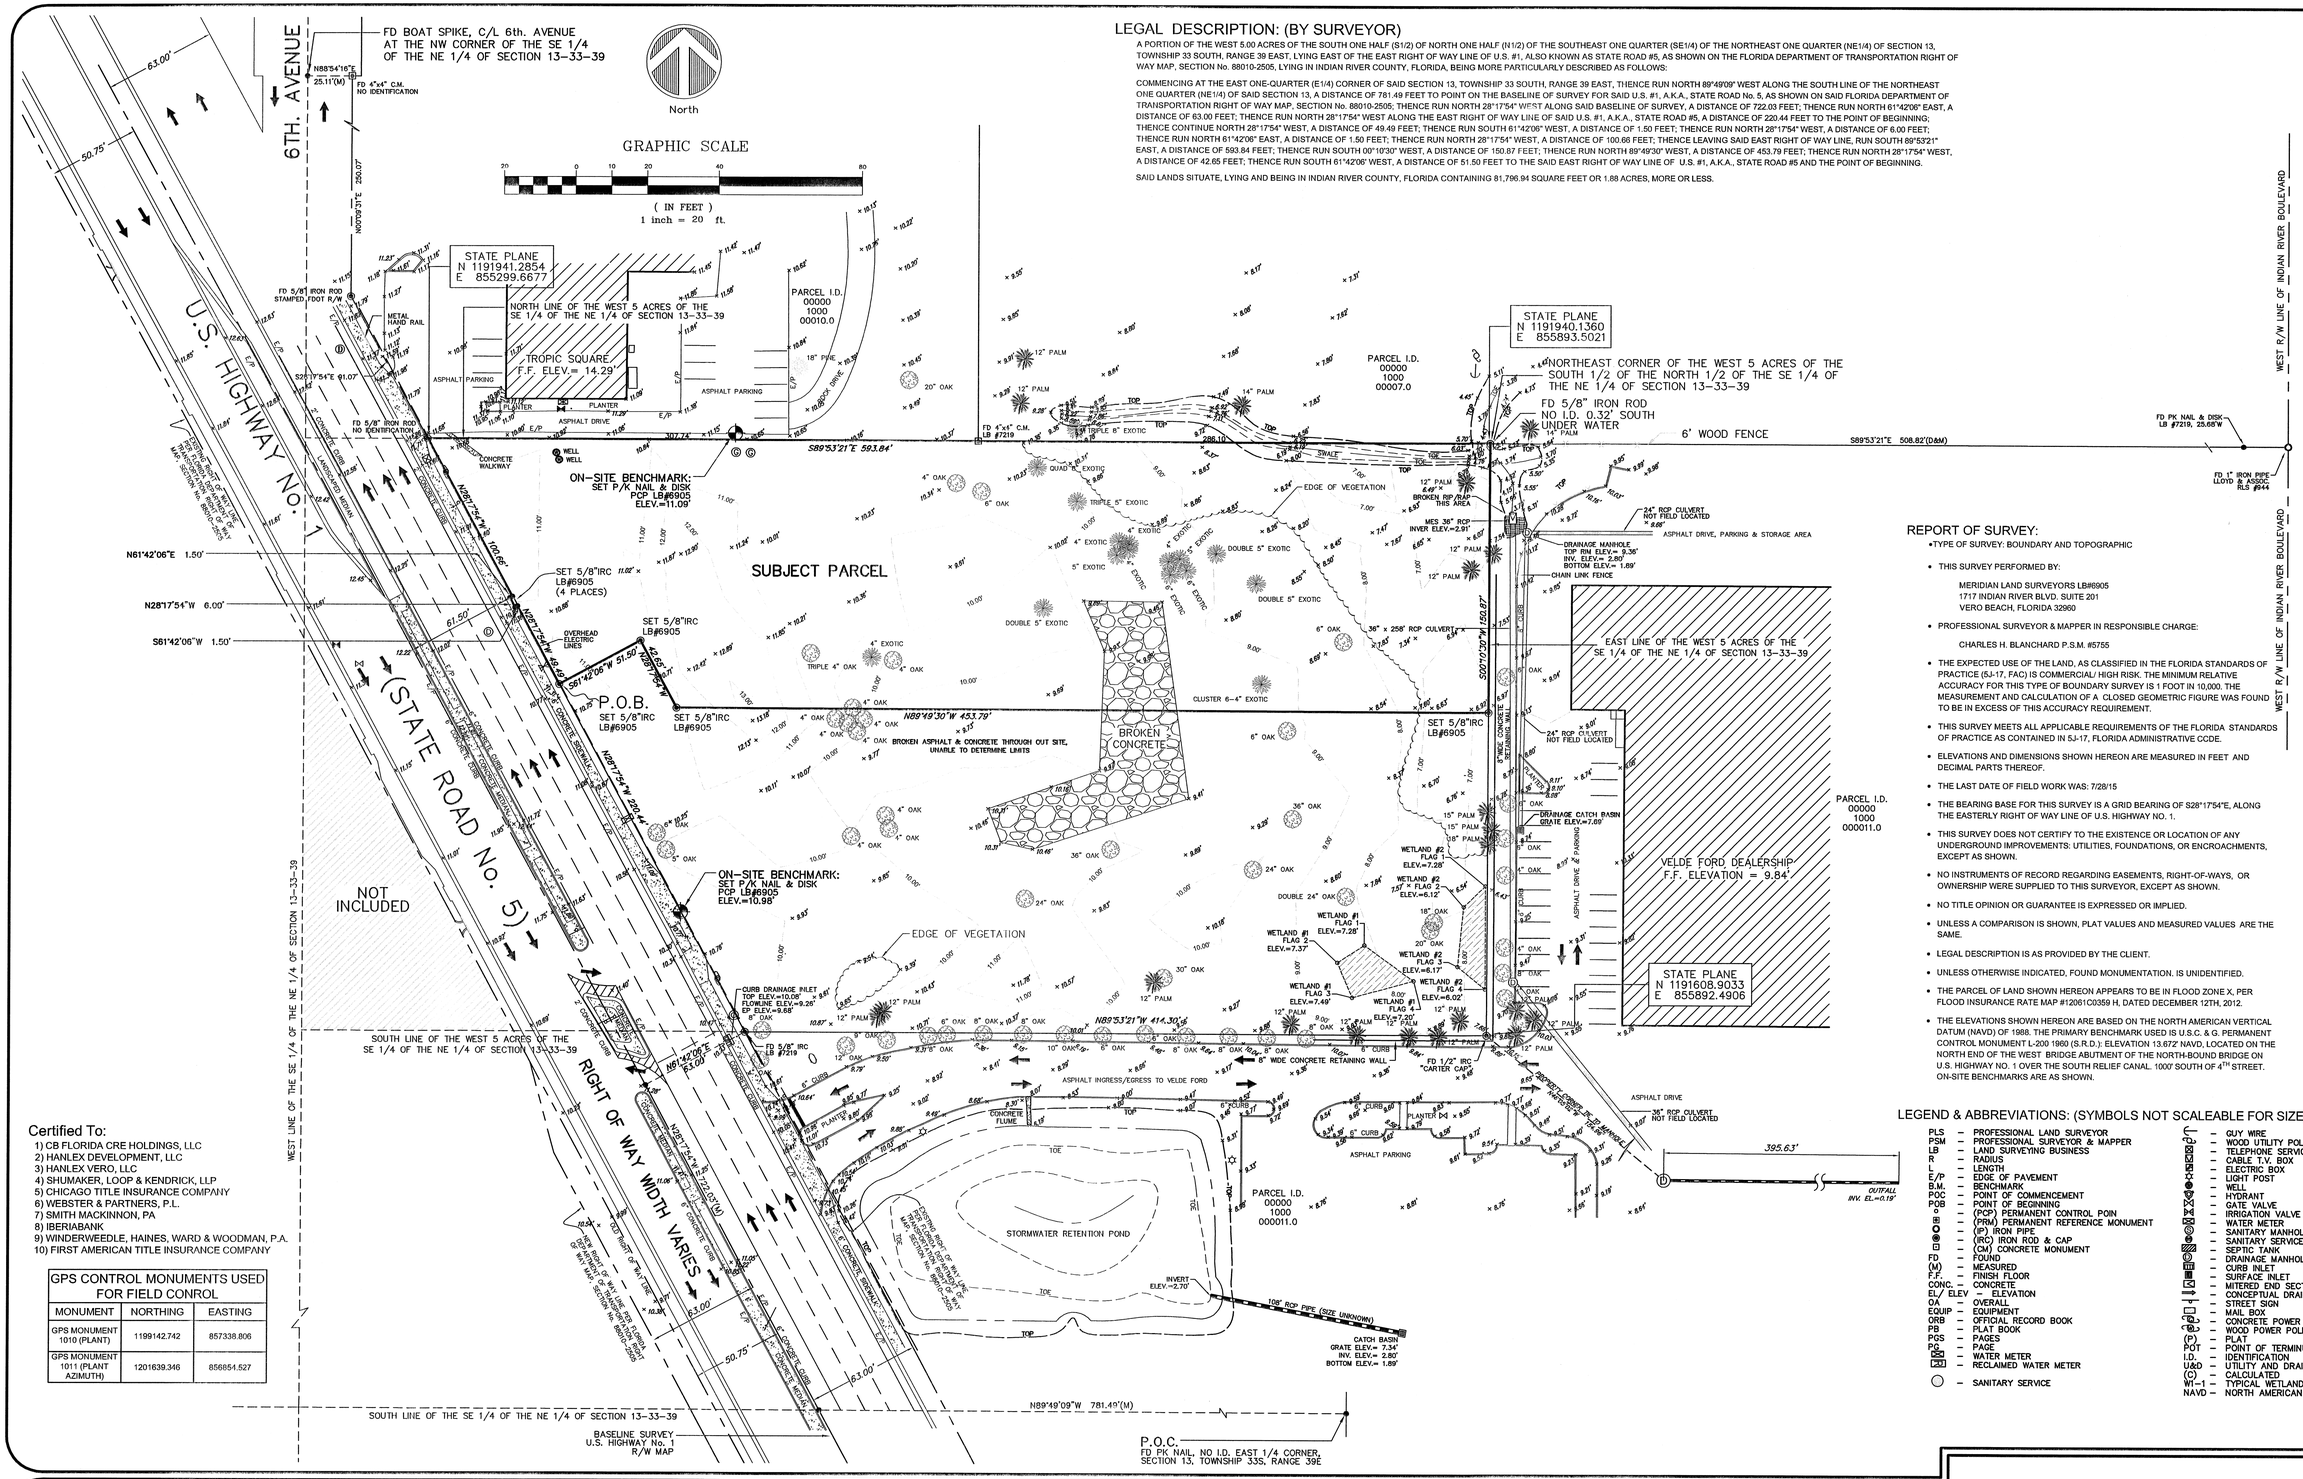

LEGAL DESCRIPTION: (BY SURVEYOR)

A PORTION OF THE WEST 5.00 ACRES OF THE SOUTH ONE HALF (S1/2) OF NORTH ONE HALF (N1/2) OF THE SOUTHEAST ONE QUARTER (SE1/4) OF THE NORTHEAST ONE QUARTER (NE1/4) OF SECTION 13, TOWNSHIP 33 SOUTH, RANGE 39 EAST, LYING EAST OF THE EAST RIGHT OF WAY LINE OF U.S. #1, ALSO KNOWN AS STATE ROAD #5, AS SHOWN ON THE FLORIDA DEPARTMENT OF TRANSPORTATION RIGHT OF WAY MAP, SECTION No. 88010-2505, LYING IN INDIAN RIVER COUNTY, FLORIDA, BEING MORE PARTICULARLY DESCRIBED AS FOLLOWS:

COMMENCING AT THE EAST ONE-QUARTER (E1/4) CORNER OF SAID SECTION 13, TOWNSHIP 33 SOUTH, RANGE 39 EAST, THENCE RUN NORTH 89°49'09" WEST ALONG THE SOUTH LINE OF THE NORTHEAST ONE QUARTER (NE1/4) OF SAID SECTION 13, A DISTANCE OF 781.49 FEET TO POINT ON THE BASELINE OF SURVEY FOR SAID U.S. #1, A.K.A., STATE ROAD No. 5, AS SHOWN ON SAID FLORIDA DEPARTMENT OF TRANSPORTATION RIGHT OF WAY MAP, SECTION No. 88010-2505; THENCE RUN NORTH 28°17'54" WEST ALONG SAID BASELINE OF SURVEY, A DISTANCE OF 722.03 FEET; THENCE RUN NORTH 61°42'06" EAST, A DISTANCE OF 63.00 FEET; THENCE RUN NORTH 28°17'54" WEST ALONG THE EAST RIGHT OF WAY LINE OF SAID U.S. #1, A.K.A., STATE ROAD #5, A DISTANCE OF 220.44 FEET TO THE POINT OF BEGINNING; THENCE CONTINUE NORTH 28°17'54" WEST, A DISTANCE OF 49.49 FEET; THENCE RUN SOUTH 61°42'06" WEST, A DISTANCE OF 1.50 FEET; THENCE RUN NORTH 28°17'54" WEST, A DISTANCE OF 6.00 FEET; THENCE RUN NORTH 61°42'06" EAST, A DISTANCE OF 1.50 FEET; THENCE RUN NORTH 28°17'54" WEST, A DISTANCE OF 100.66 FEET; THENCE LEAVING SAID EAST RIGHT OF WAY LINE, RUN SOUTH 89°53'21" EAST, A DISTANCE OF 593.84 FEET; THENCE RUN SOUTH 00°10'30" WEST, A DISTANCE OF 150.87 FEET; THENCE RUN NORTH 89°49'30" WEST, A DISTANCE OF 453.79 FEET; THENCE RUN NORTH 28°17'54" WEST, A DISTANCE OF 42.65 FEET; THENCE RUN SOUTH 61°42'06" WEST, A DISTANCE OF 51.50 FEET TO THE SAID EAST RIGHT OF WAY LINE OF U.S. #1, A.K.A., STATE ROAD #5 AND THE POINT OF BEGINNING.

SAID LANDS SITUATE, LYING AND BEING IN INDIAN RIVER COUNTY, FLORIDA CONTAINING 81,796.94 SQUARE FEET OR 1.88 ACRES, MORE OR LESS.

REPORT OF SURVEY:

- TYPE OF SURVEY: BOUNDARY AND TOPOGRAPHIC
- THIS SURVEY PERFORMED BY:

  MERIDIAN LAND SURVEYORS LB#6905
  1717 INDIAN RIVER BLVD. SUITE 201
  VERO BEACH, FLORIDA 32960
- PROFESSIONAL SURVEYOR & MAPPER IN RESPONSIBLE CHARGE:

  CHARLES H. BLANCHARD P.S.M. #5755
- THE EXPECTED USE OF THE LAND, AS CLASSIFIED IN THE FLORIDA STANDARDS OF PRACTICE (5J-17, FAC) IS COMMERCIAL/ HIGH RISK. THE MINIMUM RELATIVE ACCURACY FOR THIS TYPE OF BOUNDARY SURVEY IS 1 FOOT IN 10,000. THE MEASUREMENT AND CALCULATION OF A CLOSED GEOMETRIC FIGURE WAS FOUND TO BE IN EXCESS OF THIS ACCURACY REQUIREMENT.
- THIS SURVEY MEETS ALL APPLICABLE REQUIREMENTS OF THE FLORIDA STANDARDS OF PRACTICE AS CONTAINED IN 5J-17, FLORIDA ADMINISTRATIVE CCDE.
- ELEVATIONS AND DIMENSIONS SHOWN HEREON ARE MEASURED IN FEET AND DECIMAL PARTS THEREOF.
- THE LAST DATE OF FIELD WORK WAS: 7/28/15
- THE BEARING BASE FOR THIS SURVEY IS A GRID BEARING OF S28°17'54"E, ALONG THE EASTERLY RIGHT OF WAY LINE OF U.S. HIGHWAY NO. 1.
- THIS SURVEY DOES NOT CERTIFY TO THE EXISTENCE OR LOCATION OF ANY UNDERGROUND IMPROVEMENTS: UTILITIES, FOUNDATIONS, OR ENCROACHMENTS, EXCEPT AS SHOWN.
- NO INSTRUMENTS OF RECORD REGARDING EASEMENTS, RIGHT-OF-WAYS, OR OWNERSHIP WERE SUPPLIED TO THIS SURVEYOR, EXCEPT AS SHOWN.
- NO TITLE OPINION OR GUARANTEE IS EXPRESSED OR IMPLIED.
- UNLESS A COMPARISON IS SHOWN, PLAT VALUES AND MEASURED VALUES ARE THE SAME.
- LEGAL DESCRIPTION IS AS PROVIDED BY THE CLIENT.
- UNLESS OTHERWISE INDICATED, FOUND MONUMENTATION. IS UNIDENTIFIED.
- THE PARCEL OF LAND SHOWN HEREON APPEARS TO BE IN FLOOD ZONE X, PER FLOOD INSURANCE RATE MAP #12061C0359 H, DATED DECEMBER 12TH, 2012.
- THE ELEVATIONS SHOWN HEREON ARE BASED ON THE NORTH AMERICAN VERTICAL DATUM (NAVD) OF 1988. THE PRIMARY BENCHMARK USED IS U.S.C. & G. PERMANENT CONTROL MONUMENT L-200 1960 (S.R.D.): ELEVATION 13.672' NAVD, LOCATED ON THE NORTH END OF THE WEST BRIDGE ABUTMENT OF THE NORTH-BOUND BRIDGE ON U.S. HIGHWAY NO. 1 OVER THE SOUTH RELIEF CANAL 1000' SOUTH OF 4TH STREET. ON-SITE BENCHMARKS ARE AS SHOWN.

Certified To:

1) CB FLORIDA GRE HOLDINGS, LLC
2) HANLEX DEVELOPMENT, LLC
3) HANLEX VERO, LLC
4) SHUMAKER, LOOP & KENDRICK, LLP
5) CHICAGO TITLE INSURANCE COMPANY
6) WEBSTER & PARTNERS, P.L.
7) SMITH MACKINNON, PA
8) IBERIABANK
9) WINDERWEEDLE, HAINES, WARD & WOODMAN, P.A.
10) FIRST AMERICAN TITLE INSURANCE COMPANY

GPS CONTROL MONUMENTS USED FOR FIELD CONROL		
MONUMENT	NORTHING	EASTING
GPS MONUMENT 1010 (PLANT)	1199142.742	857338.806
GPS MONUMENT 1011 (PLANT AZIMUTH)	1201639.346	856854.527

LEGEND & ABBREVIATIONS: (SYMBOLS NOT SCALEABLE FOR SIZE)

PLS – PROFESSIONAL LAND SURVEYOR
PSM – PROFESSIONAL SURVEYOR & MAPPER
LB – LAND SURVEYING BUSINESS
R – RADIUS
L – LENGTH
E/P – EDGE OF PAVEMENT
B.M. – BENCHMARK
POC – POINT OF COMMENCEMENT
POB – POINT OF BEGINNING
○ – (PCP) PERMANENT CONTROL POIN
⊞ – (PRM) PERMANENT REFERENCE MONUMENT
○ – (IP) IRON PIPE
● – (IRC) IRON ROD & CAP
□ – (CM) CONCRETE MONUMENT
FD – FOUND
(M) – MEASURED
F.F. – FINISH FLOOR
CONC. – CONCRETE
EL/ ELEV – ELEVATION
OA – OVERALL
EQUIP – EQUIPMENT
ORB – OFFICIAL RECORD BOOK
PB – PLAT BOOK
PGS – PAGES
PG – PAGE
WM – WATER METER
RWM – RECLAIMED WATER METER
○ – SANITARY SERVICE
– GUY WIRE
– WOOD UTILITY POLE
– TELEPHONE SERVICE
– CABLE T.V. BOX
– ELECTRIC BOX
– LIGHT POST
– WELL
– HYDRANT
– GATE VALVE
– IRRIGATION VALVE
– WATER METER
– SANITARY MANHOLE
– SANITARY SERVICE
– SEPTIC TANK
– DRAINAGE MANHOLE
– CURB INLET
– SURFACE INLET
– MITERED END SECTION
– CONCEPTUAL DRAINAGE
– STREET SIGN
– MAIL BOX
– CONCRETE POWER POLE
– WOOD POWER POLE
(P) – PLAT
POT – POINT OF TERMINUS
I.D. – IDENTIFICATION
U&D – UTILITY AND DRAINAGE
(C) – CALCULATED
WT-1 – TYPICAL WETLANDS FLAG
NAVD – NORTH AMERICAN VERTICAL DATUM

MERIDIAN
LAND SURVEYORS
1717 INDIAN RIVER BLVD, SUITE 201
VERO BEACH, FL. 32960 LB#6905
PHONE: 772-794-1213, FAX: 772-794-1096
E-MAIL: LB6905@BELLSOUTH.NET

TYPE: BOUNDARY AND TOPOGRAPHIC		REVISIONS				REVISIONS CONTINUED					
PROJECT# 15-041-NP		4.				8.					
DATE: 7/6/15 F.B. PG		3.				7.					
DRAWN BY: S.P.T.		2.	12/30/15	REVISE CERTIFICATIONS	CHB	6.					
CHECKED BY: C.H.B.		1.	12/15/15	ADD CERTIFICATIONS	CHB	5.					
SCALE: 1:40	SHEET: 1 OF 1	NO.	DATE	DESCRIPTION	BY	NO.	DATE	DESCRIPTION	BY		

PLAT OF SURVEY FOR:

HANLEX VERO, LLC

THIS SURVEY IS NOT VALID WITHOUT THE SIGNATURE AND THE ORIGINAL RAISED SEAL OF THE FLORIDA LICENSED SURVEYOR AND MAPPER NAMED BELOW.

12-30-15
CHARLES H. BLANCHARD P.S.M. #5755